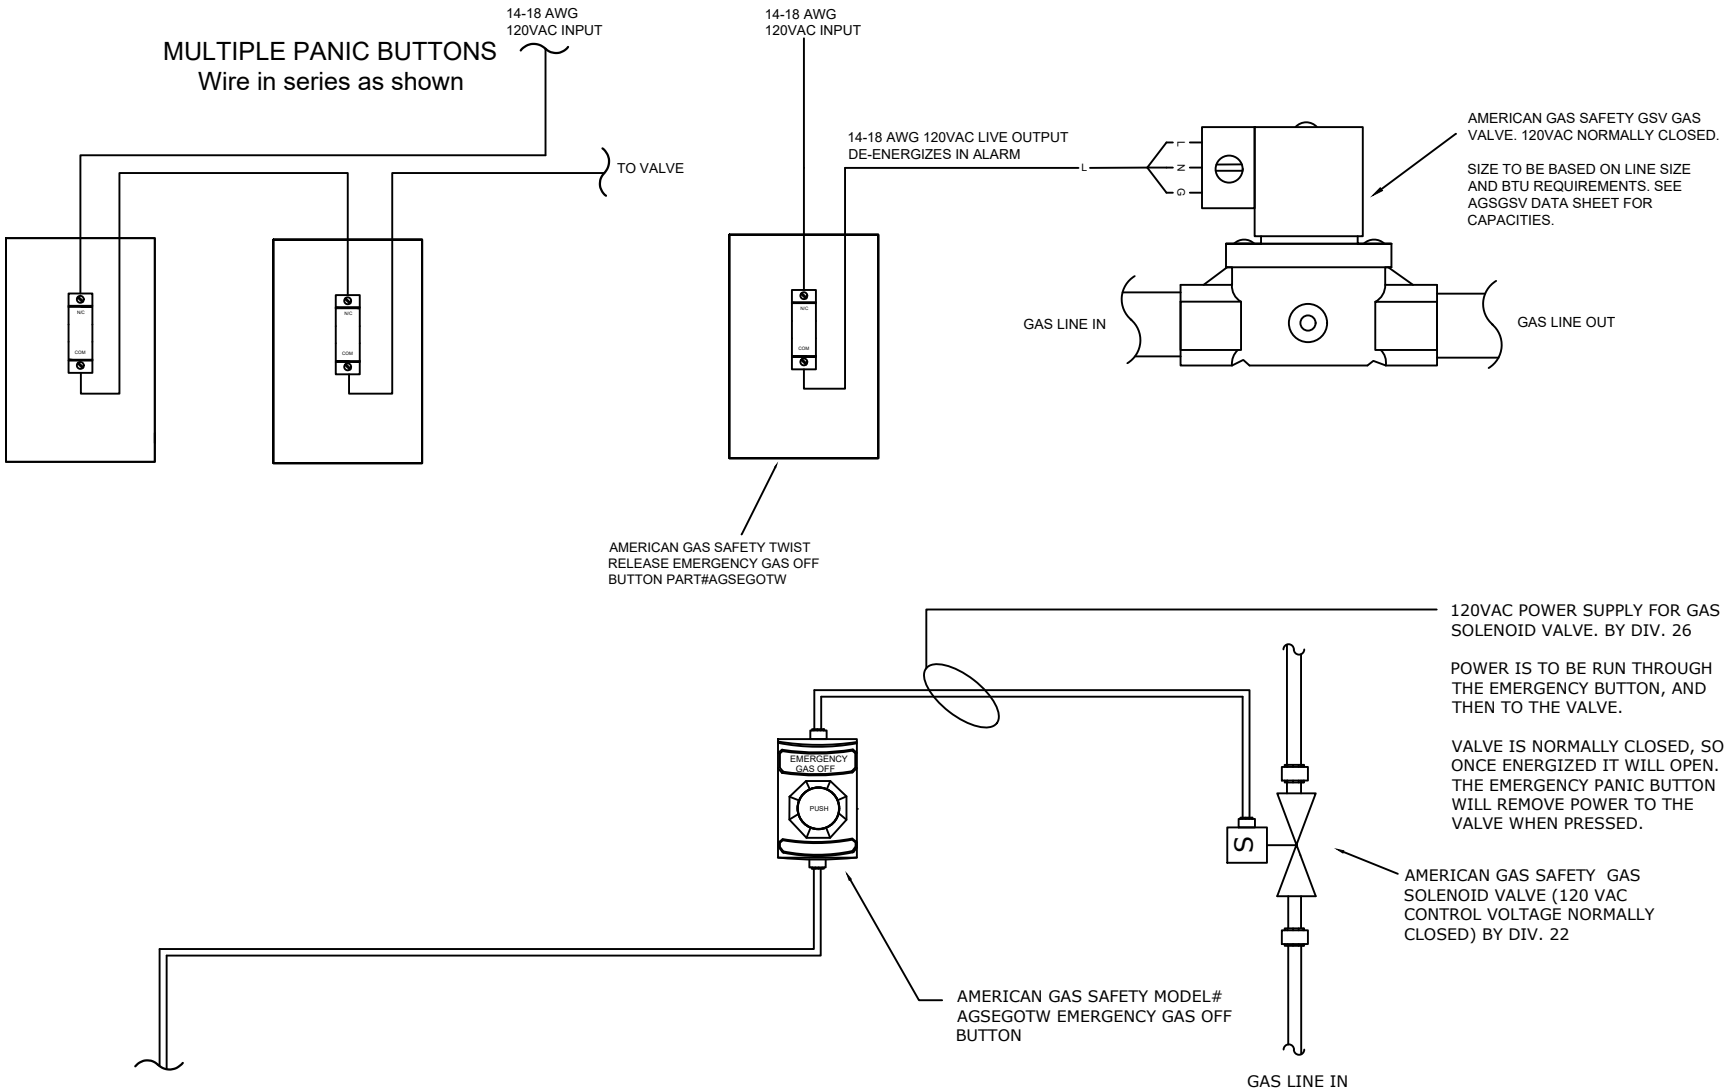

2 DETAIL - EMERGENCY GAS SHUTOFF

N.T.S.