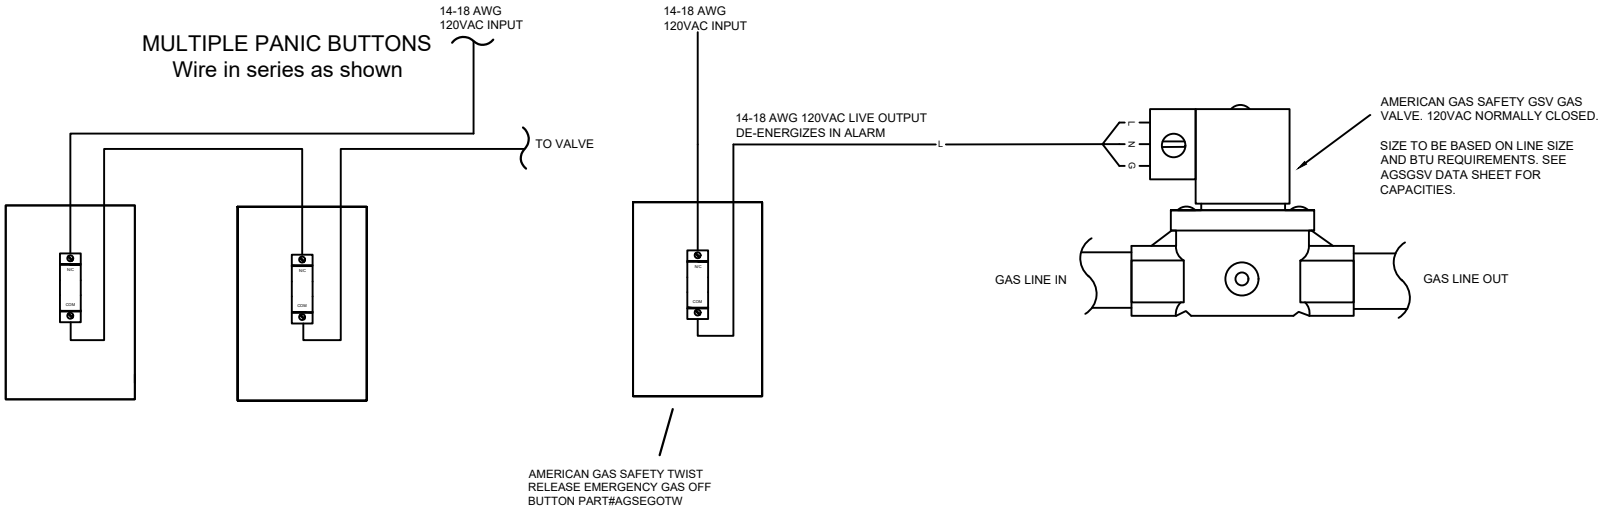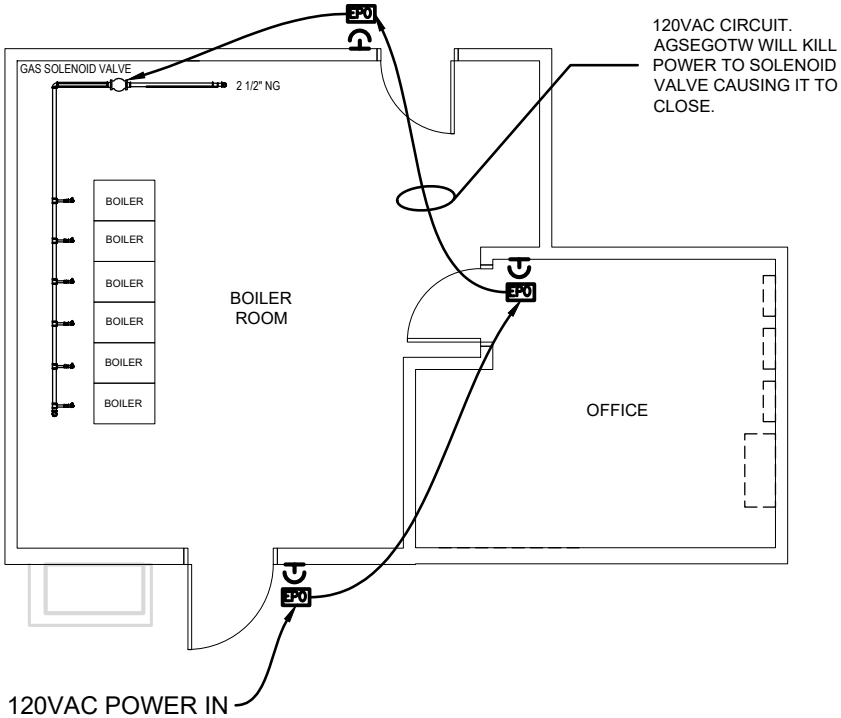AGSEGOTW TO GAS VALVE WIRING